Dist	COUNTY	ROUTE	POST MILES TOTAL PROJECT	SHEET No.	TOTAL SHEETS
8	SBd	10	4.1/6.1	XXX	XXX

REGISTERED CIVIL ENGINEER DATE

PLANS APPROVAL DATE

REGISTERED PROFESSIONAL ENGINEER — No. Exp. CIVIL — STATE OF CALIFORNIA

THE STATE OF CALIFORNIA OR ITS OFFICERS OR AGENTS SHALL NOT BE RESPONSIBLE FOR THE ACCURACY OR COMPLETENESS OF ELECTRONIC COPIES OF THIS PLAN SHEET.

CITY OF ONTARIO
303 EAST B STREET
ONTARIO, CA 91764

AECOM
1131 WEST SIXTH STREET
ONTARIO, CA 91762

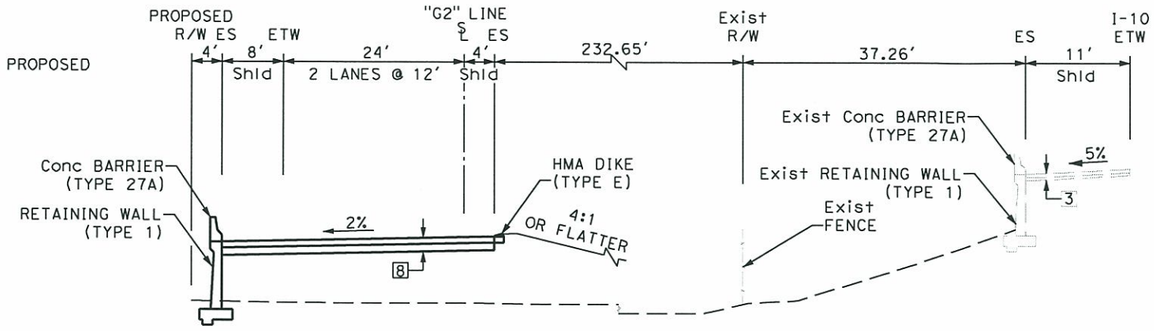

WB OFF-RAMP Sta 12+00

"G2" LINE
SECTION B-B

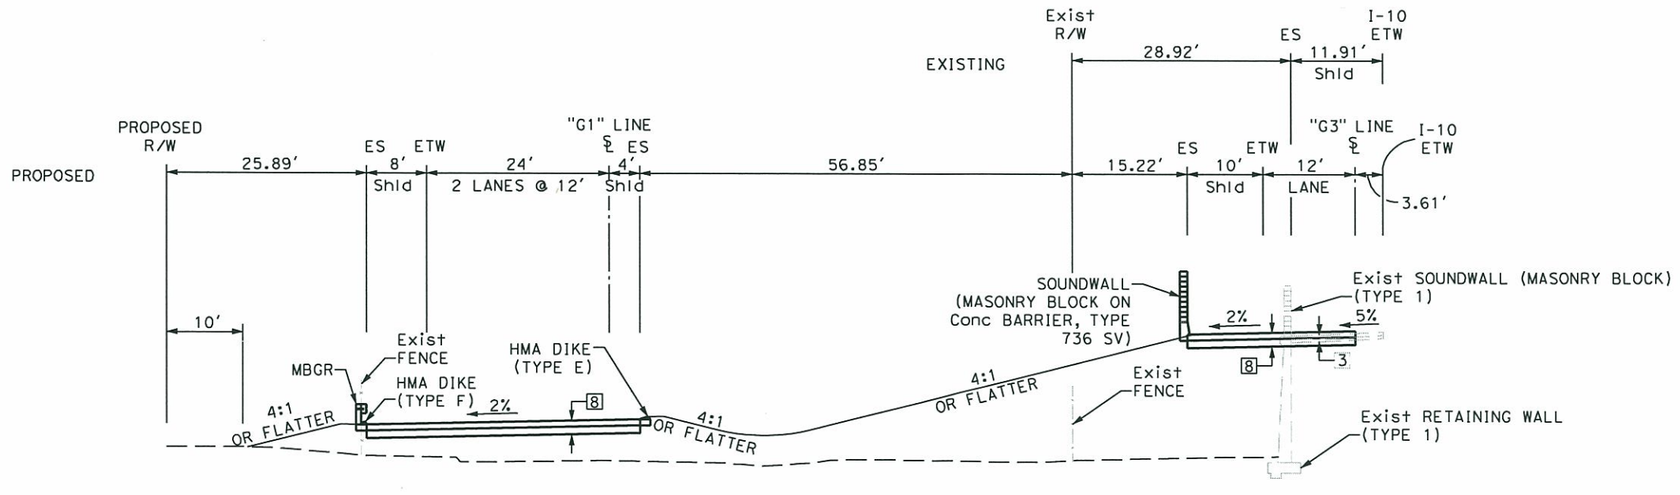

WB ON-RAMP/WB ON-LOOP Sta 14+00/4+00

"G1" LINE/ "G3" LINE
SECTION A-A

ALTERNATIVE 3: PARCLO(L9)

SCALE 1"=10'

X-9

REVISED BY | DATE REVISED
CALCULATED-DESIGNED BY | CHECKED BY
DESIGN OVERSIGHT: NASSIM ELIAS
STATE OF CALIFORNIA - DEPARTMENT OF TRANSPORTATION
Caltrans

LAST REVISION | DATE PLOTTED => 9/15/2010

BORDER LAST REVISED 11/1/2006

RELATIVE BORDER SCALE 0 1 2 3

USERNAME => Alvaradof
DGN FILE => I-10 Alt3 X-09.dgn

CU 00000

EA 0J400K

Dist	COUNTY	ROUTE	POST MILES TOTAL PROJECT	SHEET No.	TOTAL SHEETS
8	SBd	10	4.1/6.1	XXX	XXX

REGISTERED CIVIL ENGINEER DATE

PLANS APPROVAL DATE

REGISTERED PROFESSIONAL ENGINEER No. Exp. CIVIL STATE OF CALIFORNIA

THE STATE OF CALIFORNIA OR ITS OFFICERS OR AGENTS SHALL NOT BE RESPONSIBLE FOR THE ACCURACY OR COMPLETENESS OF ELECTRONIC COPIES OF THIS PLAN SHEET.

CITY OF ONTARIO
303 EAST B STREET
ONTARIO, CA 91764

AECOM
1131 WEST SIXTH STREET
ONTARIO, CA 91762

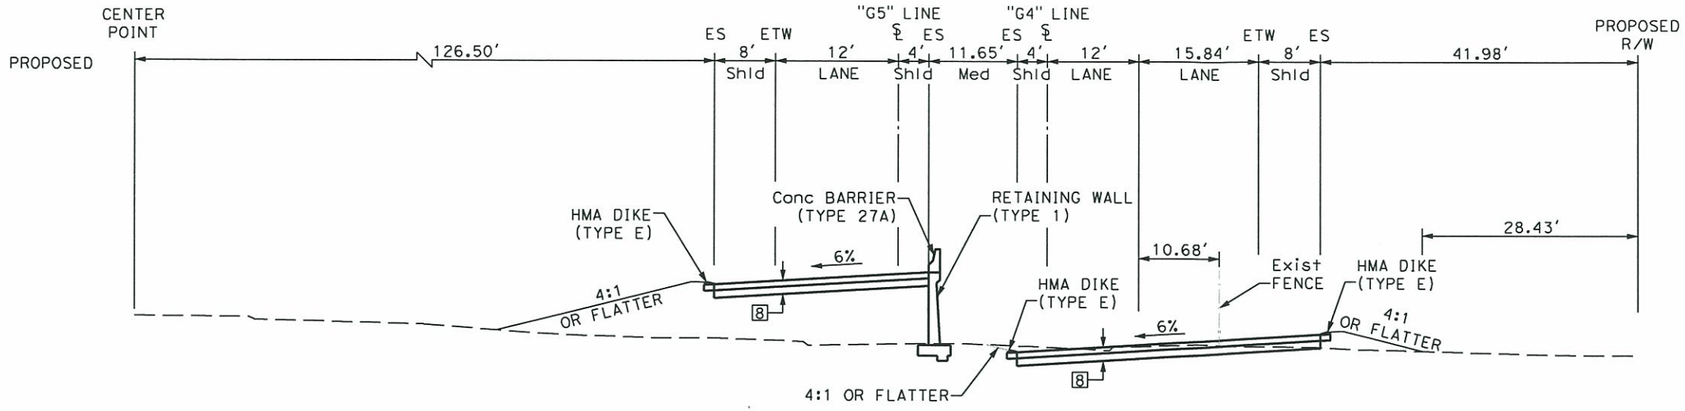

EB ON-LOOP/EB OFF-RAMP Sta 11+39/Sta 18+30

"G5" LINE/ "G4" LINE
SECTION E-E

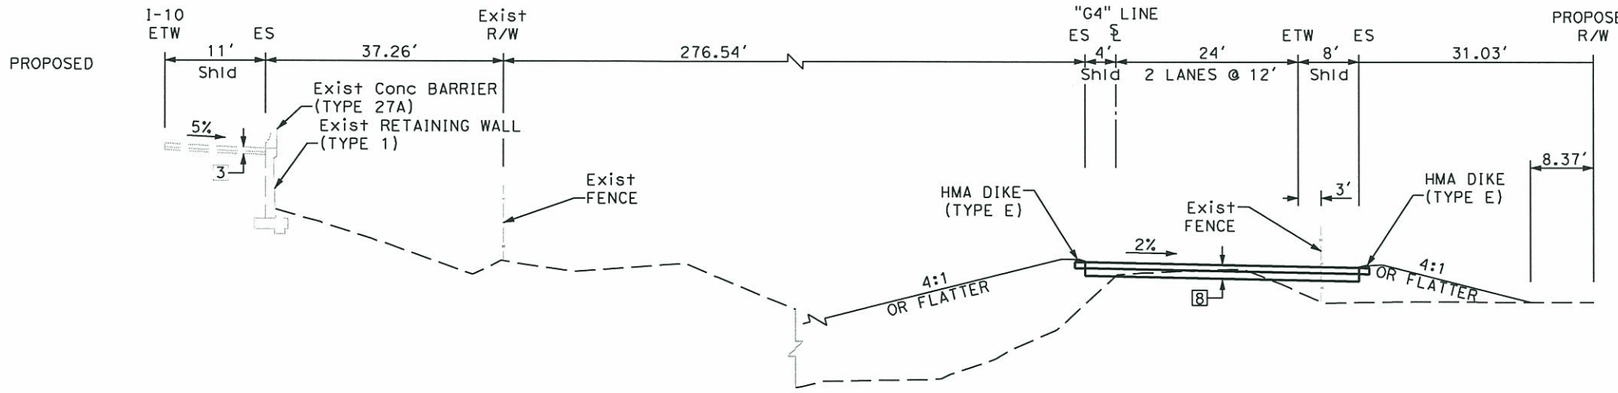

EB OFF-RAMP Sta 14+00

"G4" LINE
SECTION D-D

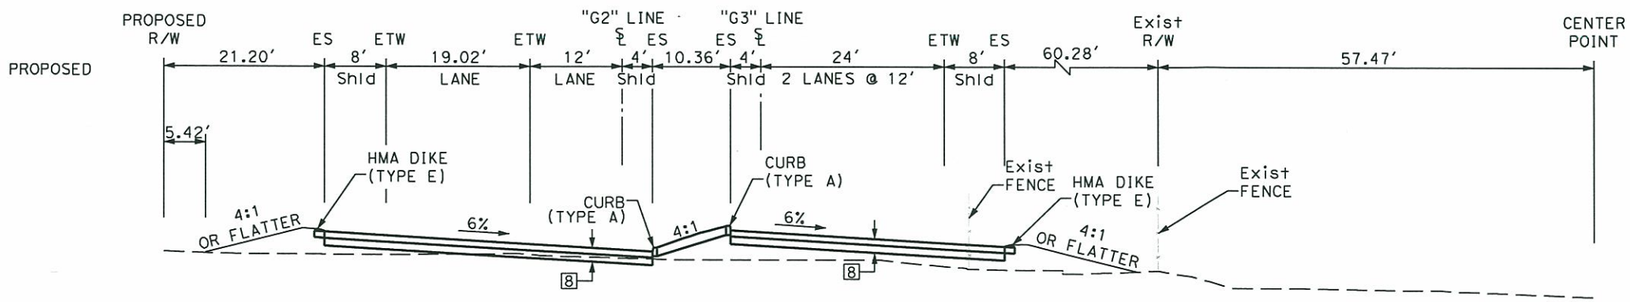

WB OFF-RAMP/WB ON-LOOP Sta 7+00/Sta 14+33

"G2" LINE/ "G3" LINE
SECTION C-C

ALTERNATIVE 3: PARCLO(L9)

SCALE 1"=10'

X-10

REVISED BY | DATE REVISED
CALCULATED-DESIGNED BY | CHECKED BY
DESIGN OVERSIGHT: NASSIM ELIAS
STATE OF CALIFORNIA - DEPARTMENT OF TRANSPORTATION
Caltrans

LAST REVISION | DATE PLOTTED => 9/15/2010

BORDER LAST REVISED 11/1/2006 | RELATIVE BORDER SCALE 0 1 2 3 | USERNAME => Alvaradof | CU 00000 | EA 0J400K