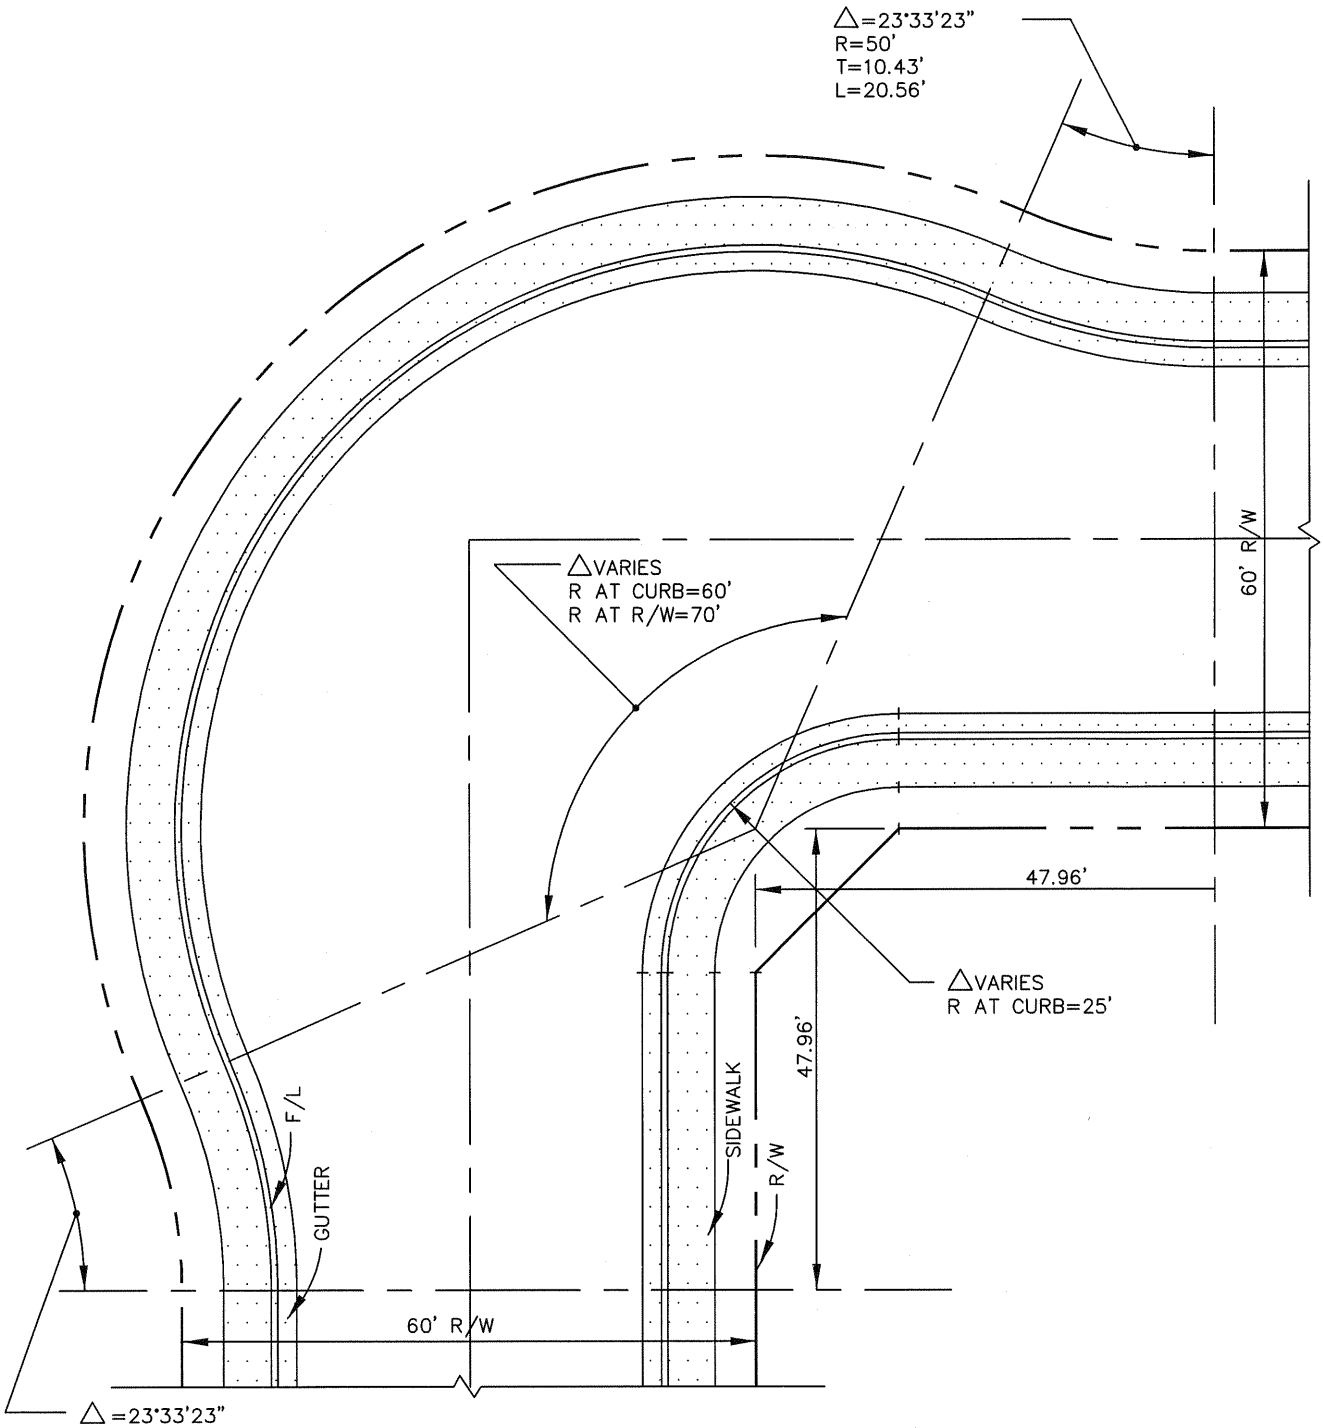

NOTES:

1. MINIMUM FLOWLINE GRADE SHALL BE 0.6%.
2. CURB CONSTRUCTION SHALL BE PER STANDARD DRAWING NUMBER 1201.
3. SIDEWALK CONSTRUCTION SHALL BE PER STANDARD DRAWING NUMBER 1209, OR 1210 AS DETERMINED BY THE CITY ENGINEER.

REGISTERED PROFESSIONAL ENGINEER
JOHN P. SULLIVAN
No. 24079
Exp. 12-31-07
CIVIL
STATE OF CALIFORNIA

APPROVED BY:				
JOHN P. SULLIVAN CITY ENGINEER	24079 RCE	8/08/06 DATE		
RECOMMENDED:				
ASSISTANT CITY ENGINEER	33340 RCE	8/07/06 DATE		
REV	DESCRIPTION	BY	APP'D	DATE

CITY OF ONTARIO

KNUCKLE
(60' RIGHT-OF-WAY)

STANDARD DRAWING NUMBER

1104