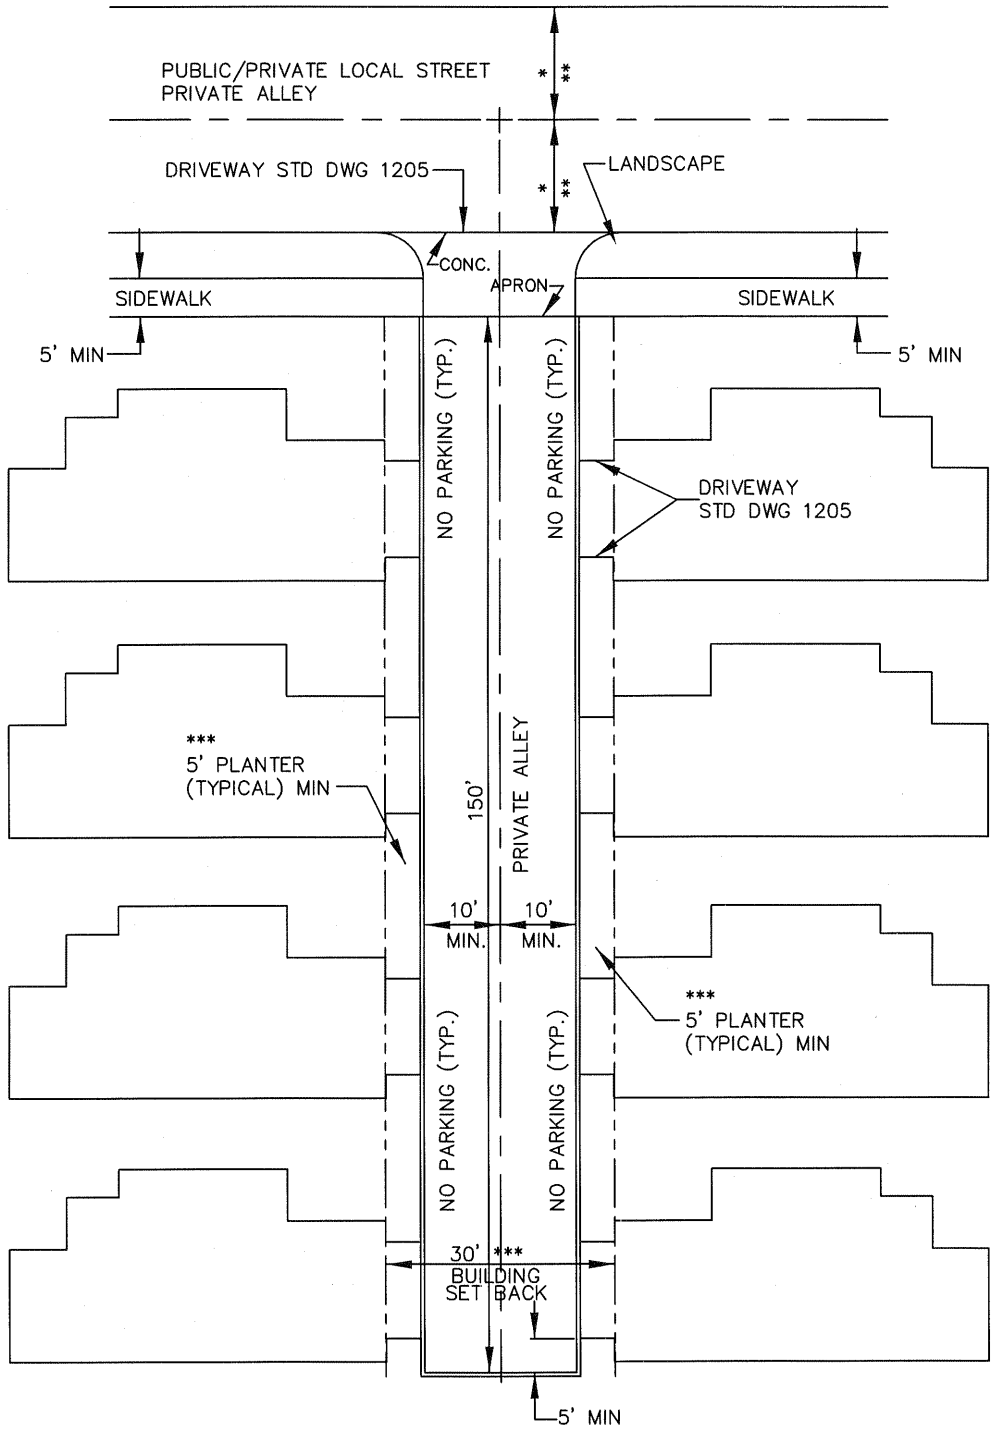

*– PUBLIC/PRIVATE STREET – PAVEMENT WIDTH SHALL BE IN ACCORDANCE WITH STANDARD DRAWING 1004 AND 1010

**– PRIVATE ALLEY – PAVEMENT WIDTH SHALL BE IN ACCORDANCE WITH STANDARD DRAWING 1111

***– PRIVATE ALLEY MINIMUM EMERGENCY ACCESS REQUIREMENTS:
BUILDING SET BACK 32', PAVEMENT WIDTH 24', PLANTER WIDTH 4'

REGISTERED PROFESSIONAL ENGINEER
JOHN P. SULLIVAN
No. 24079
Exp. 12-31-07
CIVIL
STATE OF CALIFORNIA

APPROVED BY:
JOHN P. SULLIVAN CITY ENGINEER — 24079 RCE — 8/08/06 DATE

RECOMMENDED:
ASSISTANT CITY ENGINEER — 44485 RCE — 8/07/06 DATE

REV	DESCRIPTION	BY	APP'D	DATE

CITY OF ONTARIO

NMC
PRIVATE ALLEY

STANDARD DRAWING NUMBER

1112